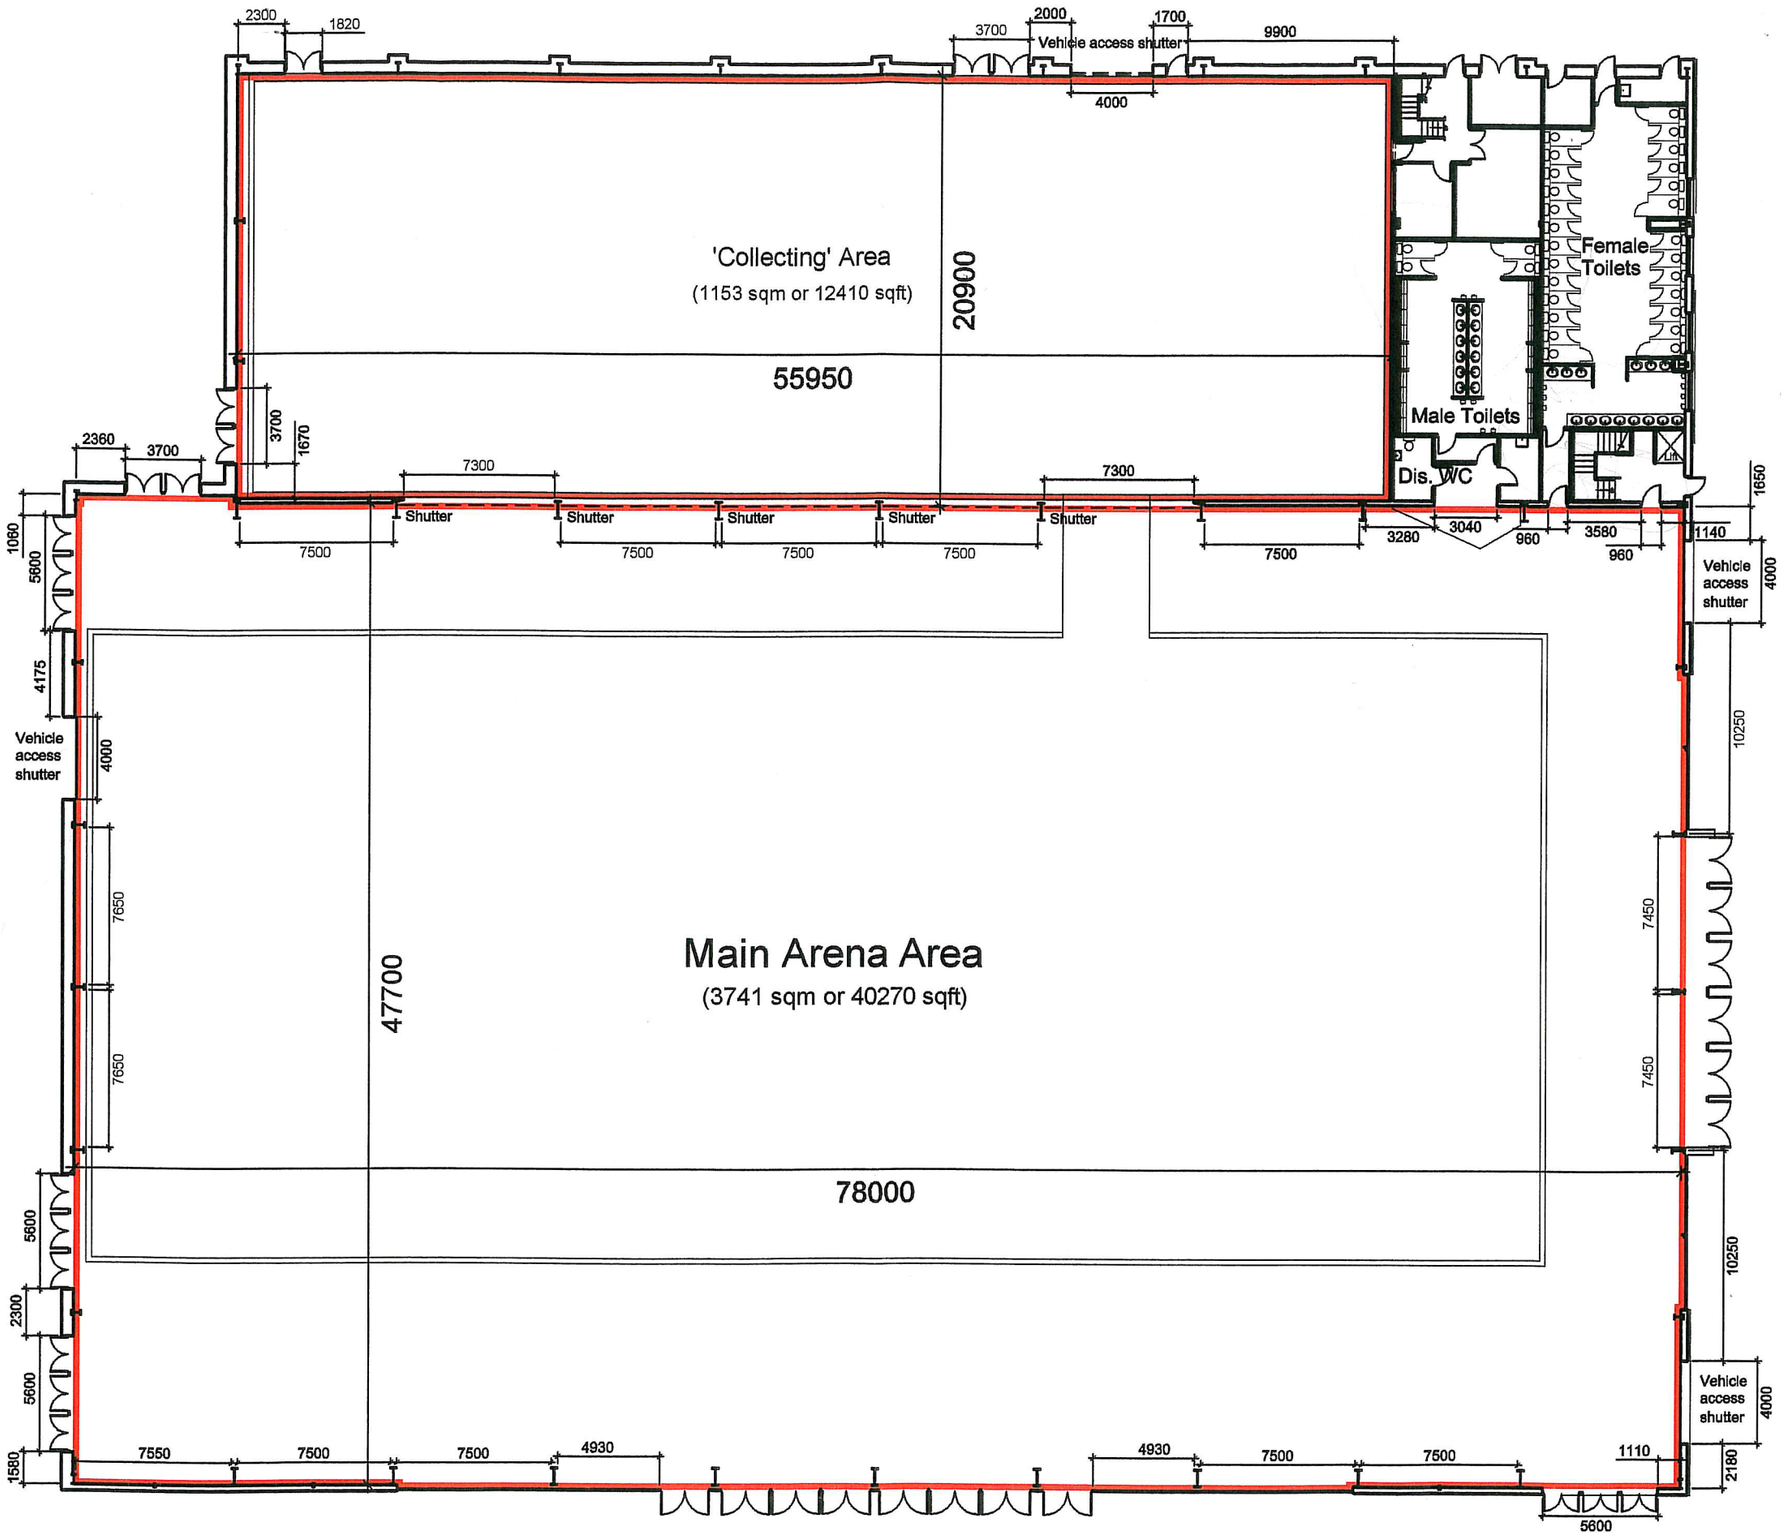

AINTREE
A Jockey Club Racecourse

Aintree Racecourse Equestrian Centre

GROUND FLOOR PLAN

SCALE : 0 5 10 15 20.M
0.M 20.M

Not To Scale